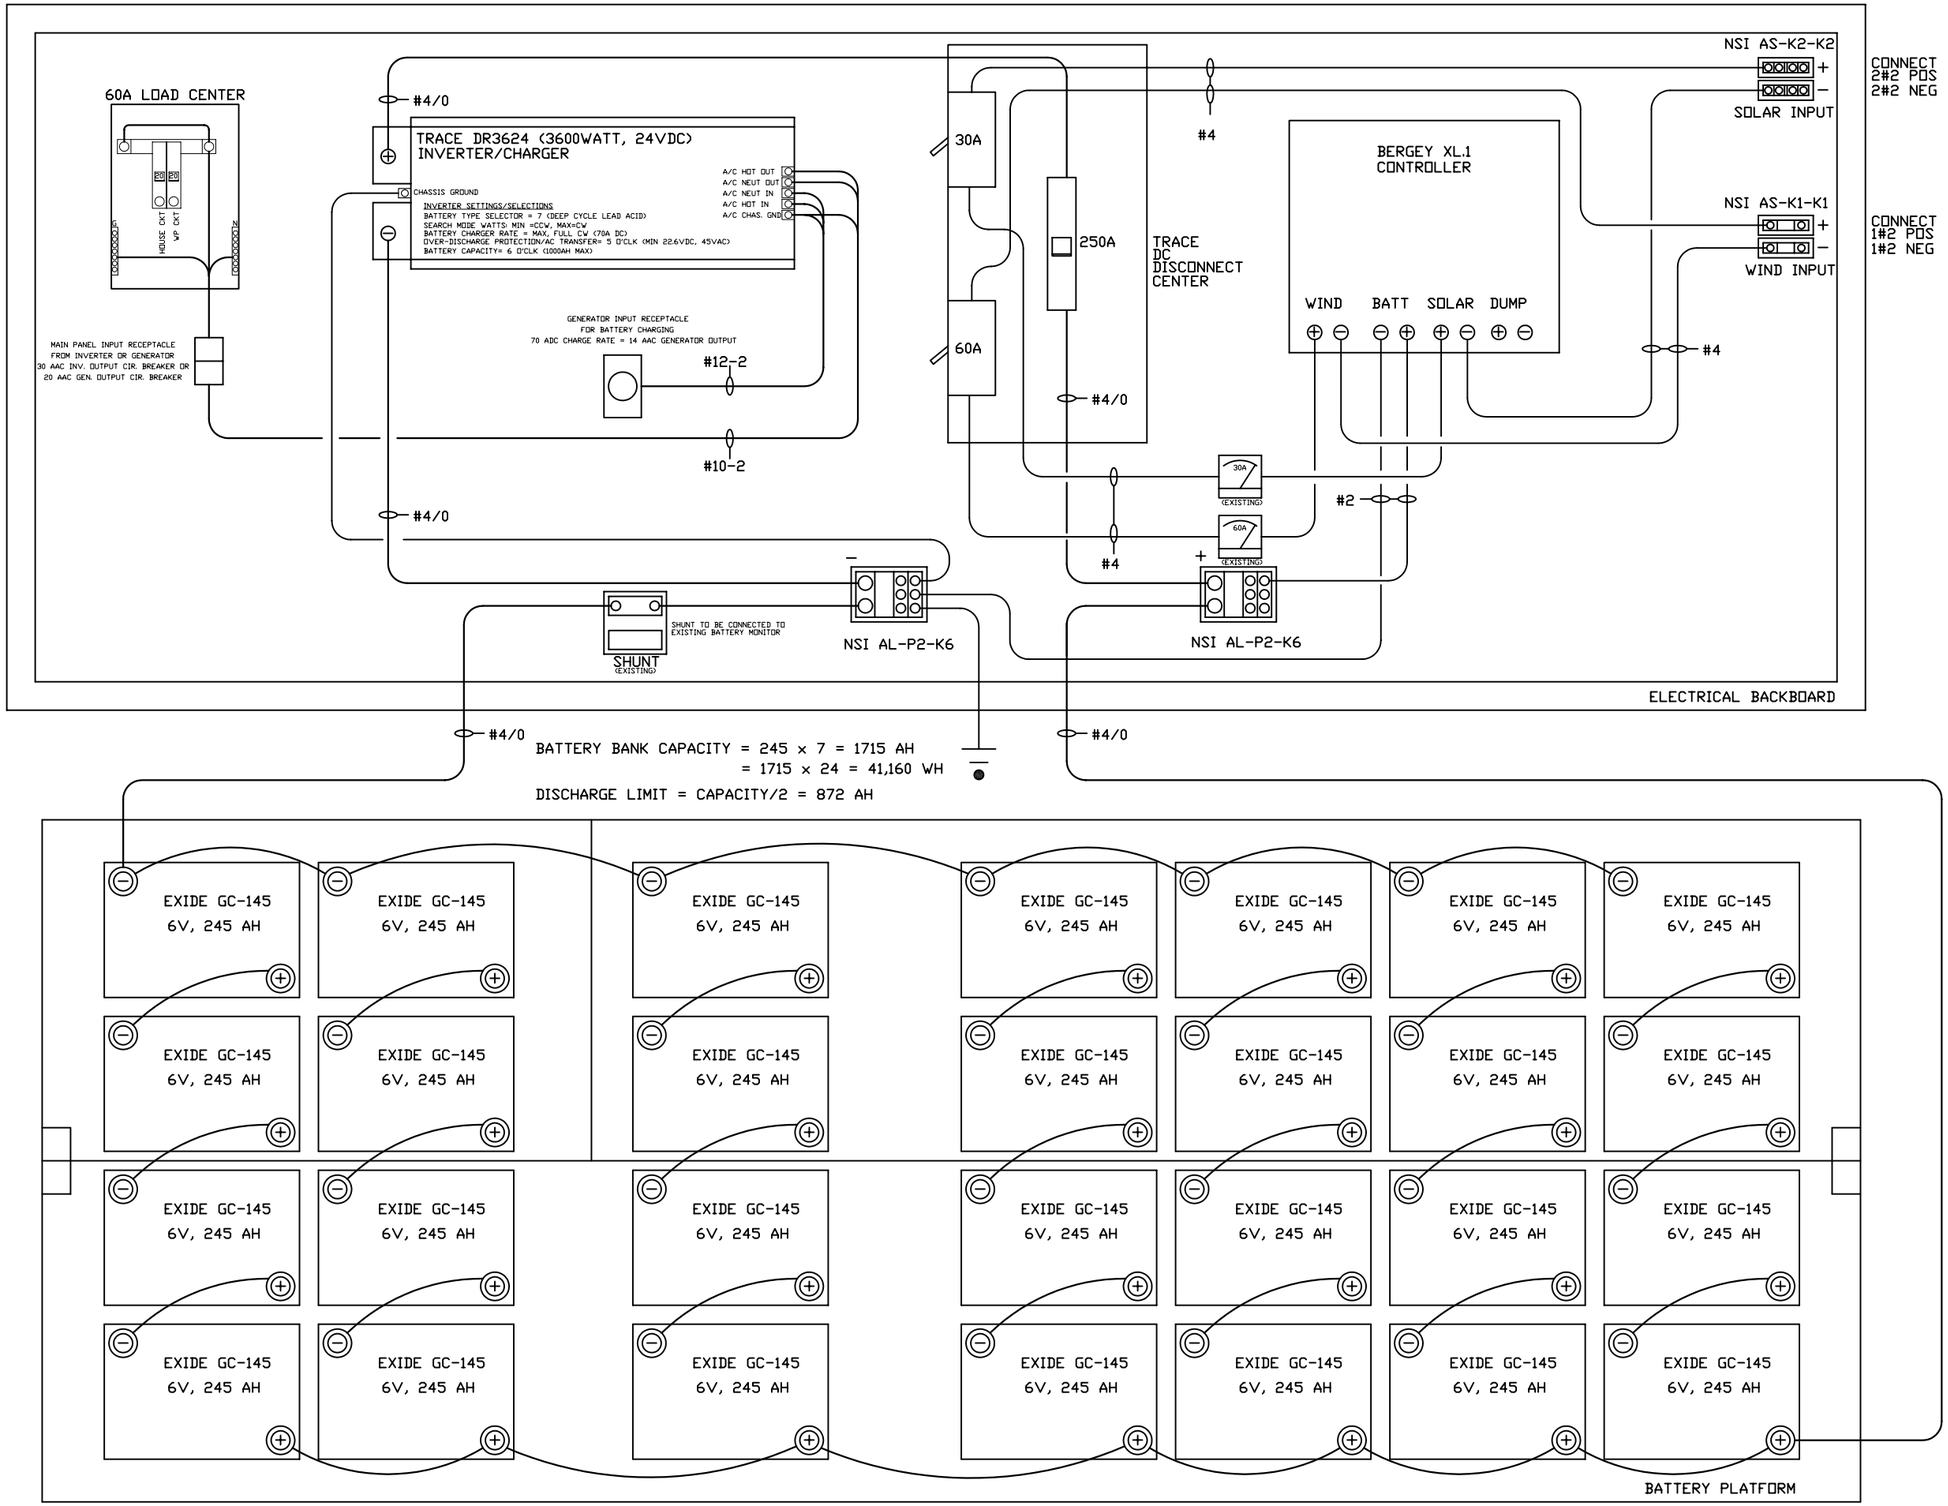

SYM.	DESCRIPTION	DATE	APPROVED
	REVISIONS		

RALPH C. MERRILL, PE
312 CRAVEN AVENUE
BEAUFORT, N.C. 28516
(252)728-2674

NORTH CAROLINA MARITIME MUSEUM
CAPE LOOKOUT STUDIES PROGRAM
315 FRONT STREET, BEAUFORT, NC 28516 252-728-XXXX

CAPE LOOKOUT STUDIES PROGRAM
24V ALTERNATIVE ENERGY SYSTEM UPGRADE
SCHEMATIC DIAGRAM – POWER PANEL

SHEET 1 OF 2

FILE NAME: E 1.1 .DWG

E 1.1